

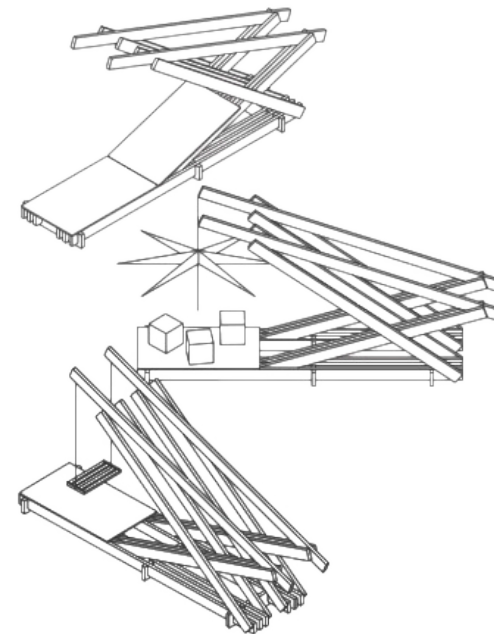
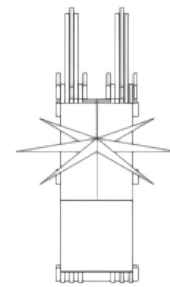



La Pause

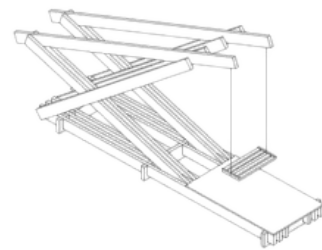


ESQUISSE

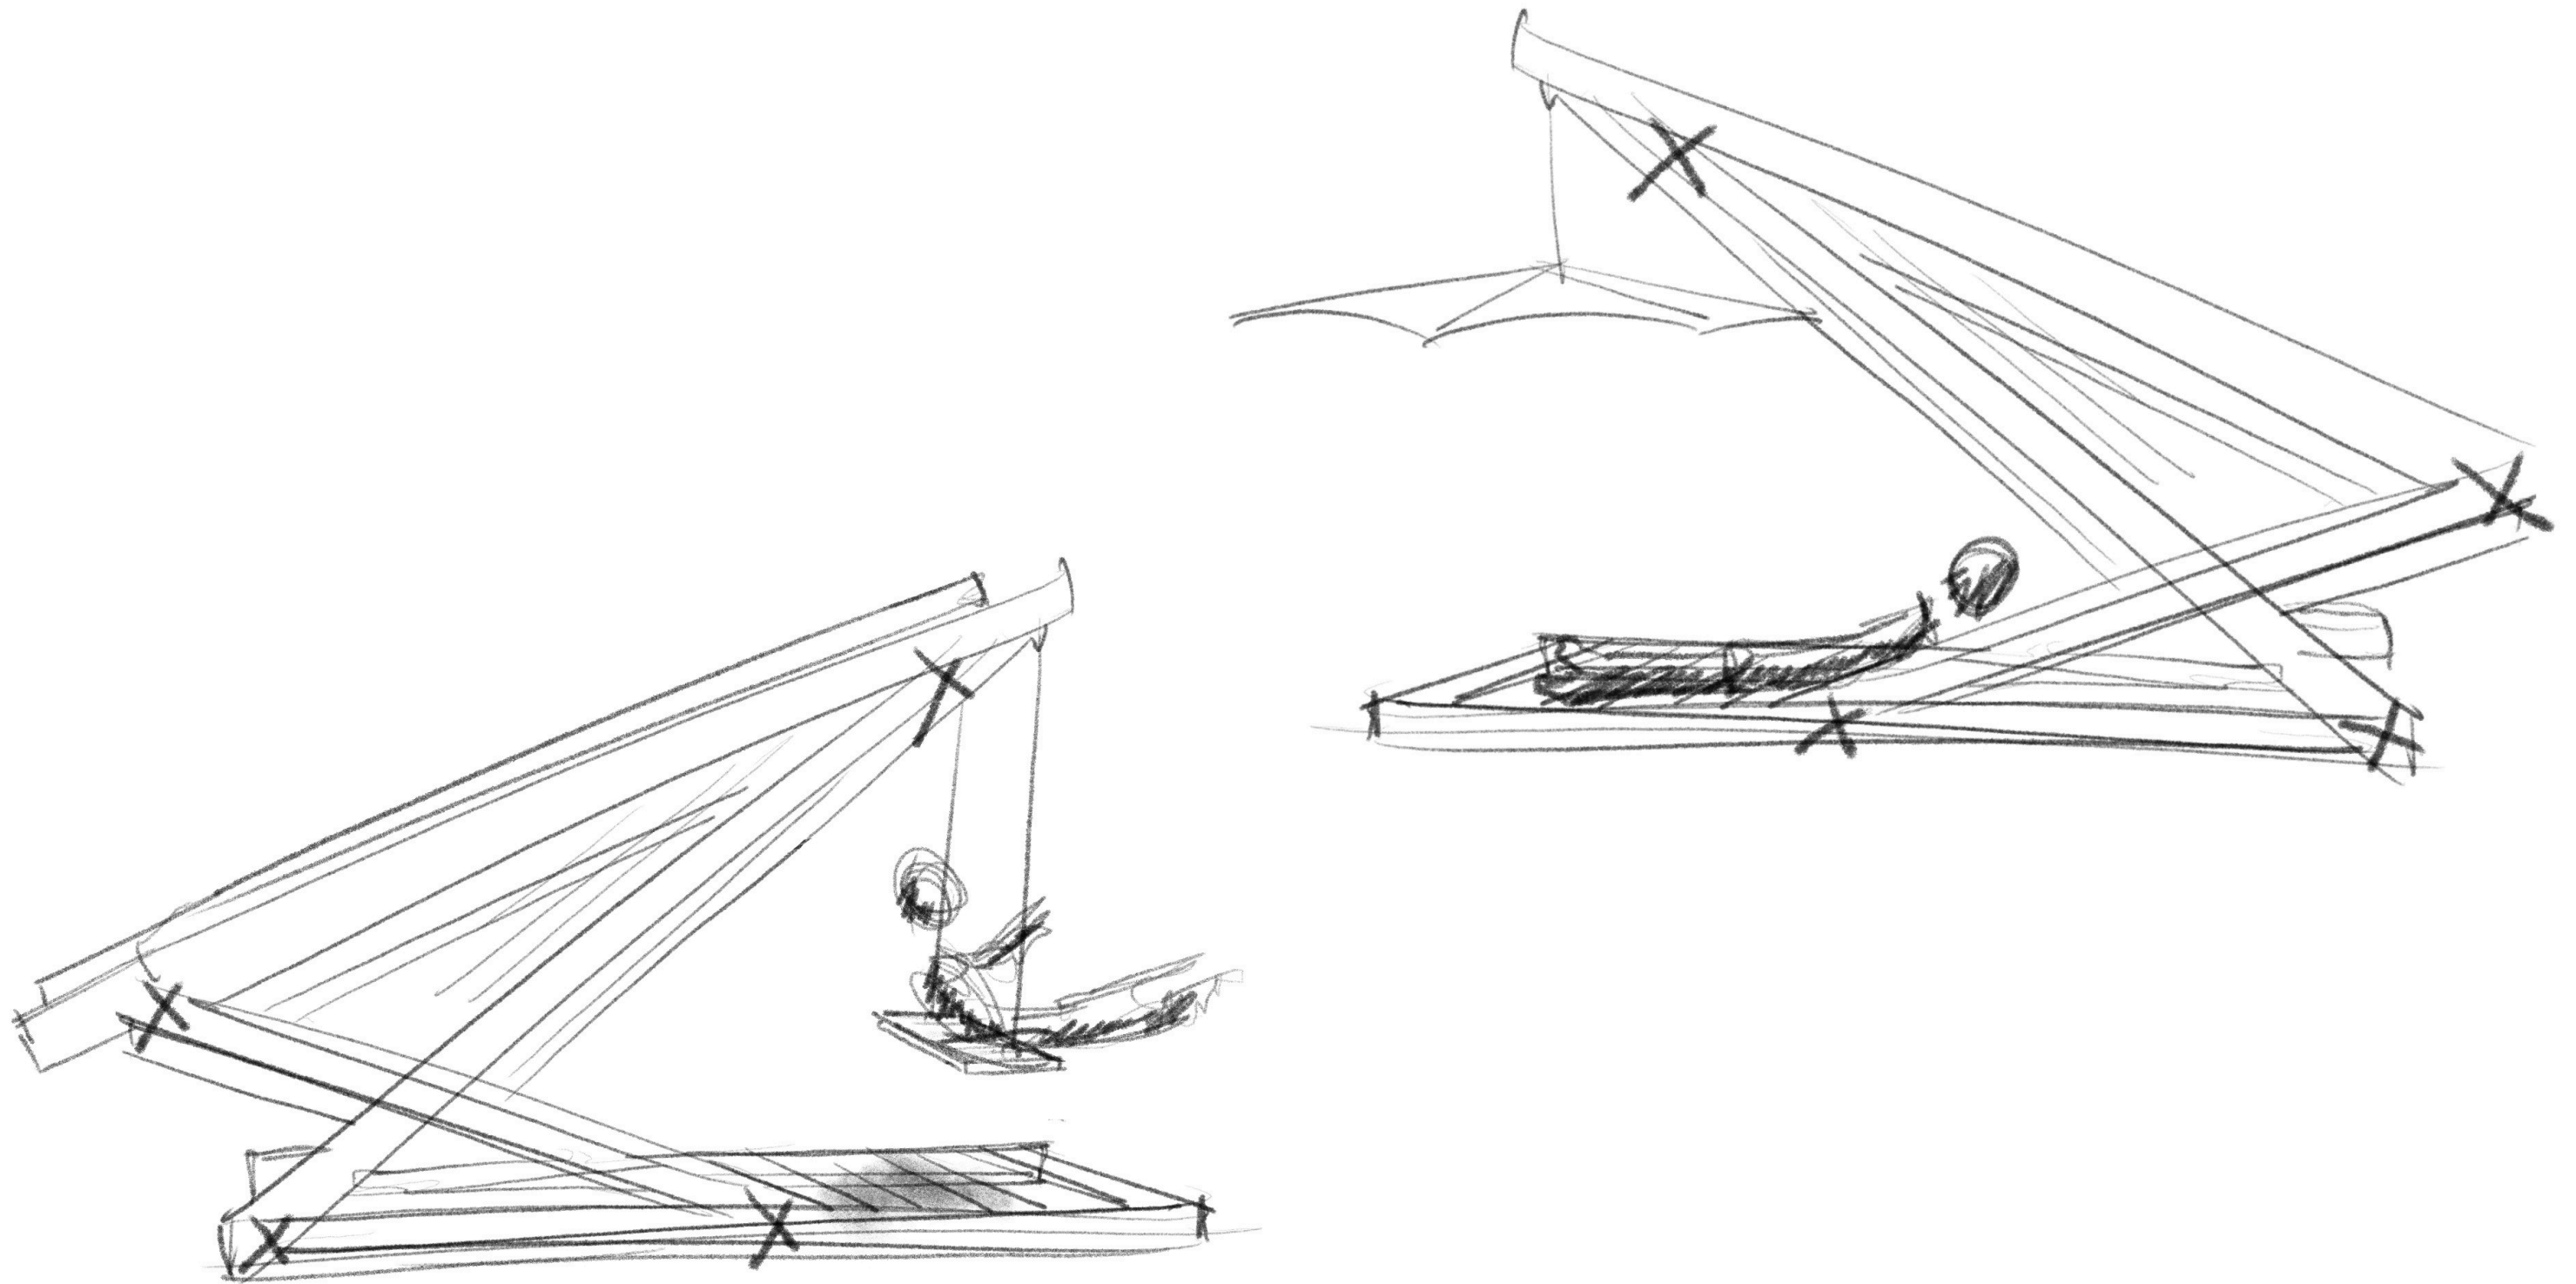



PLANS masse

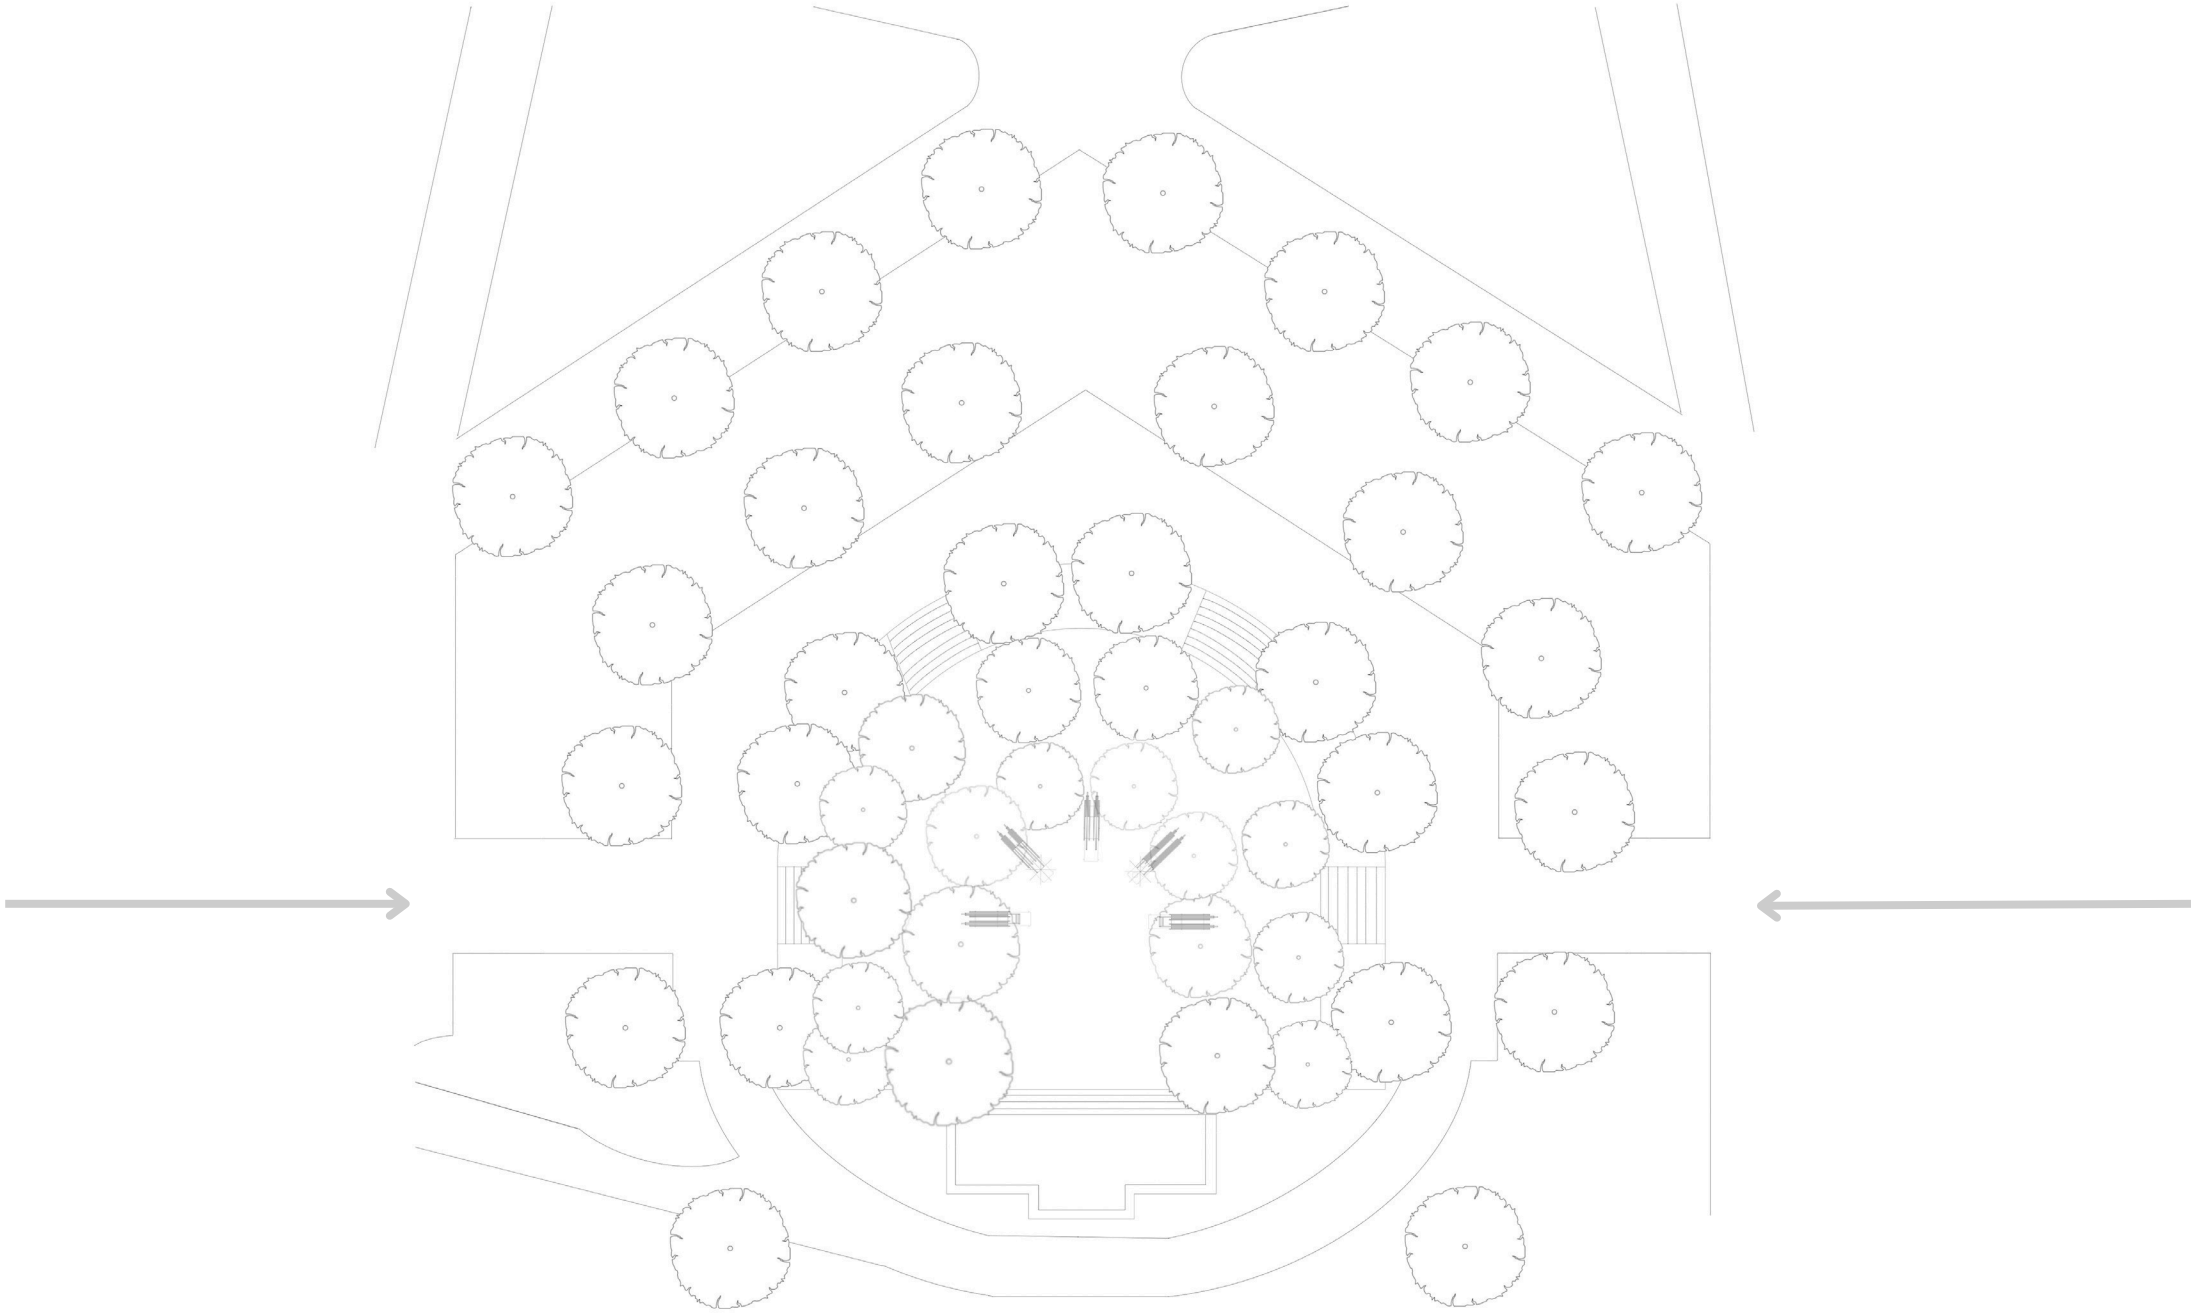



PROGRAMME

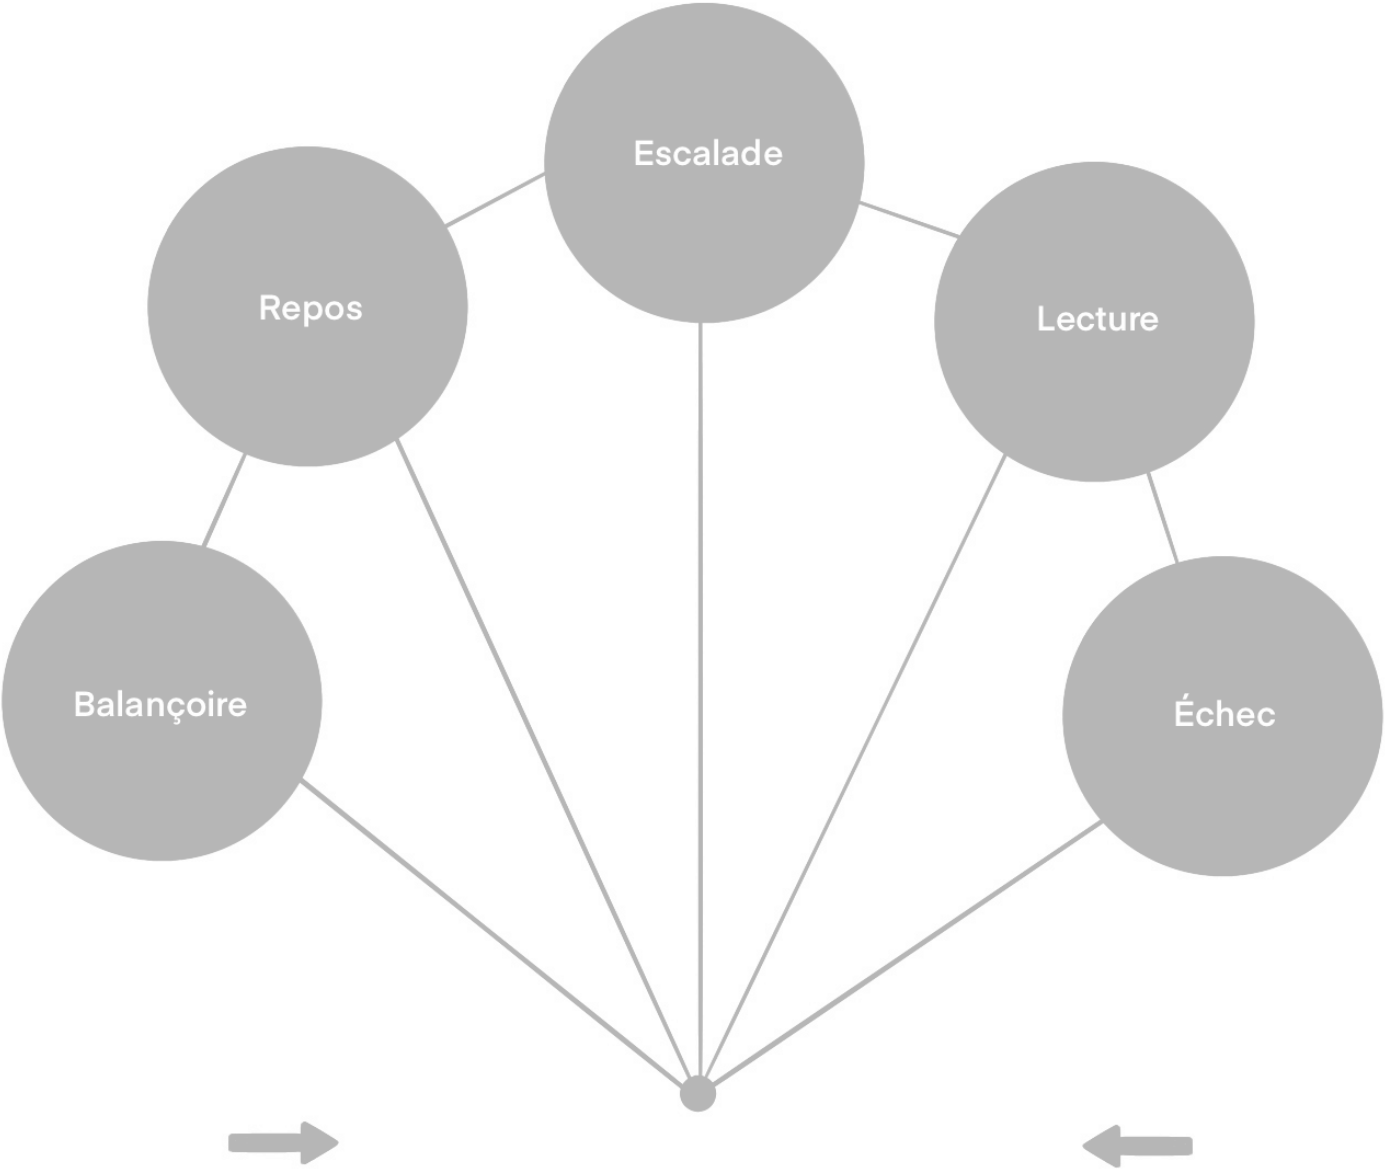


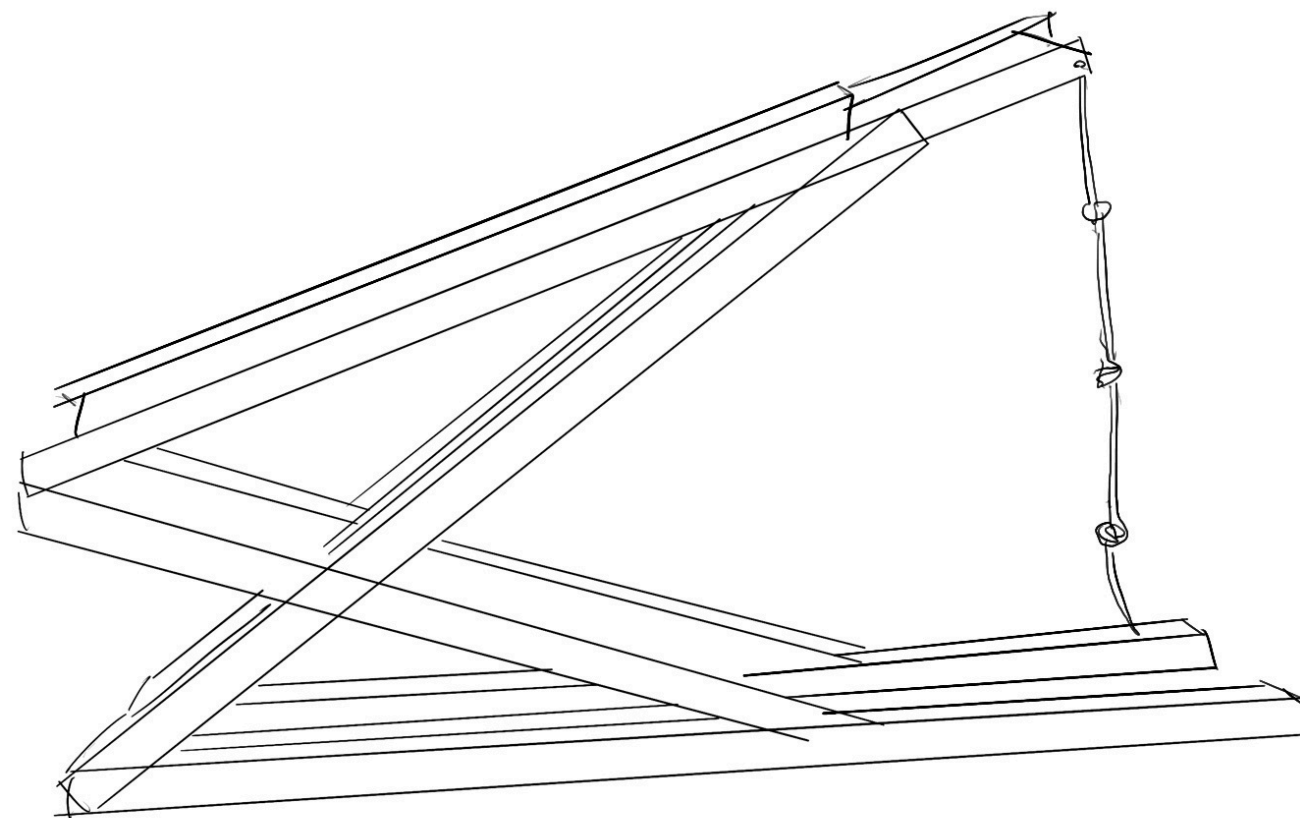

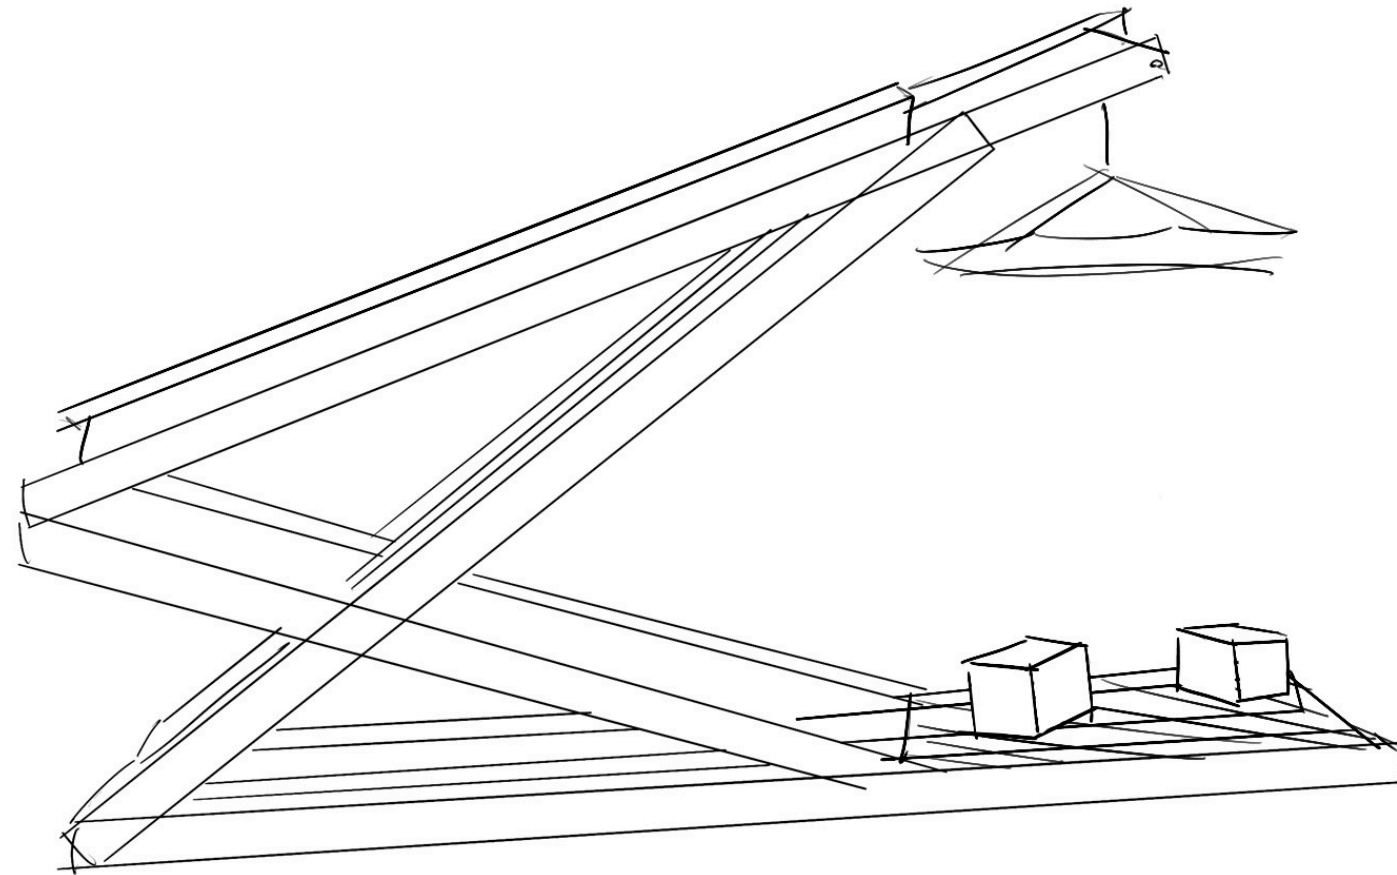


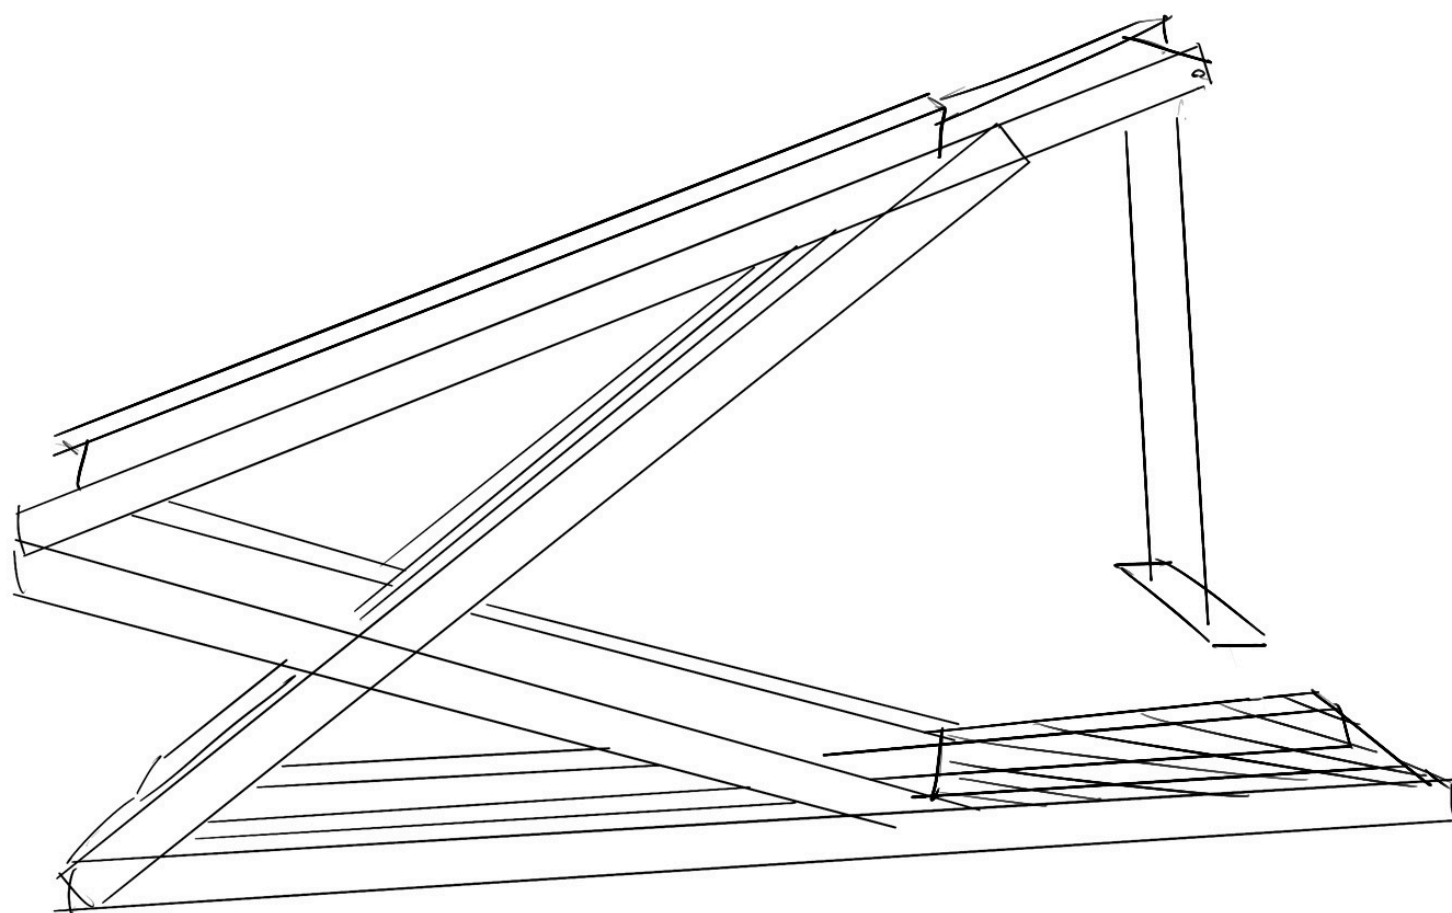

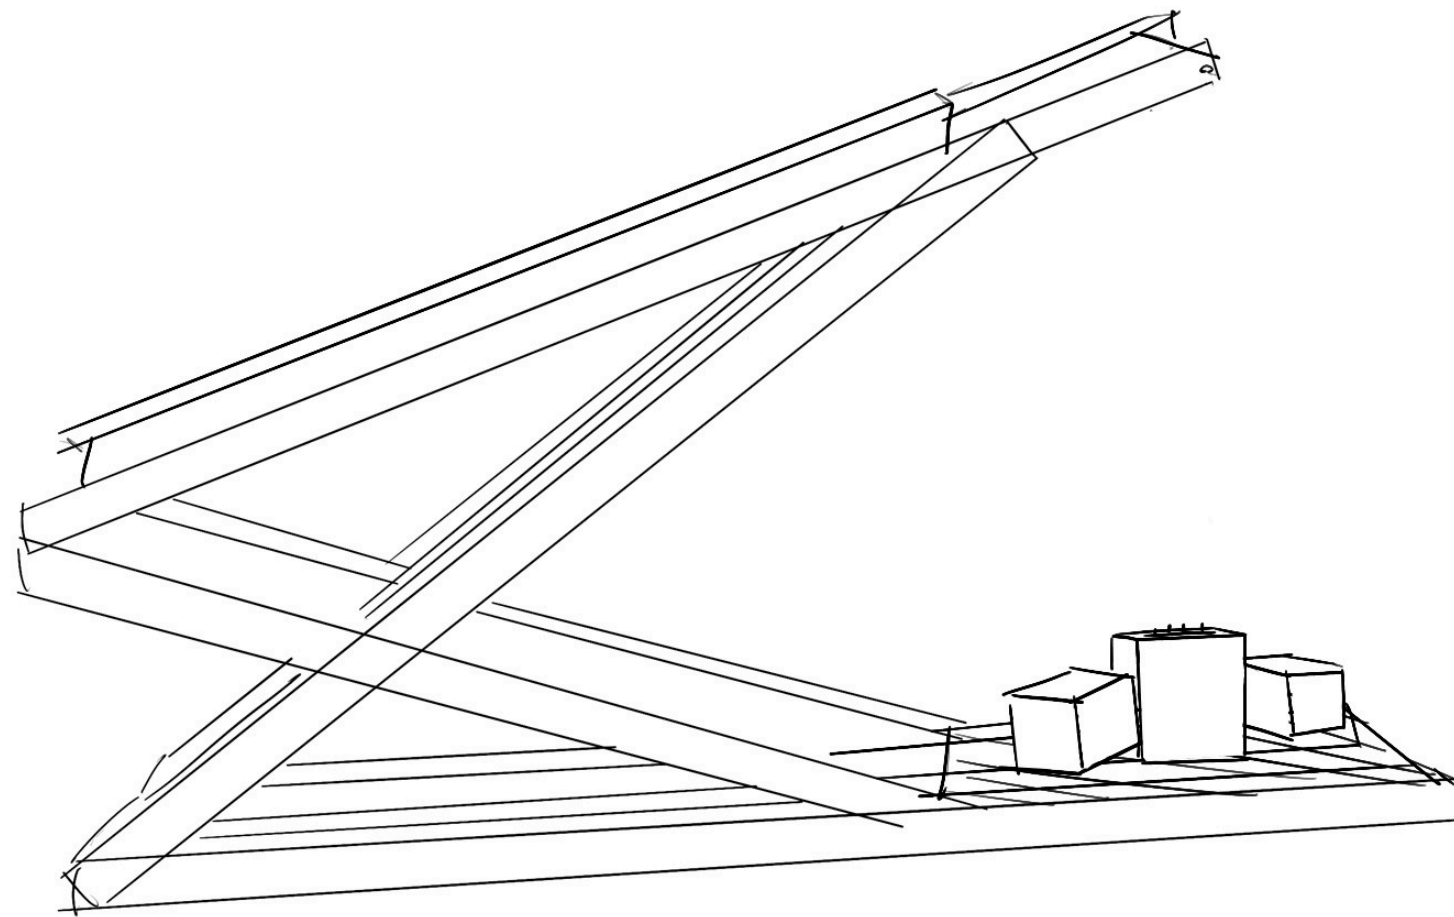


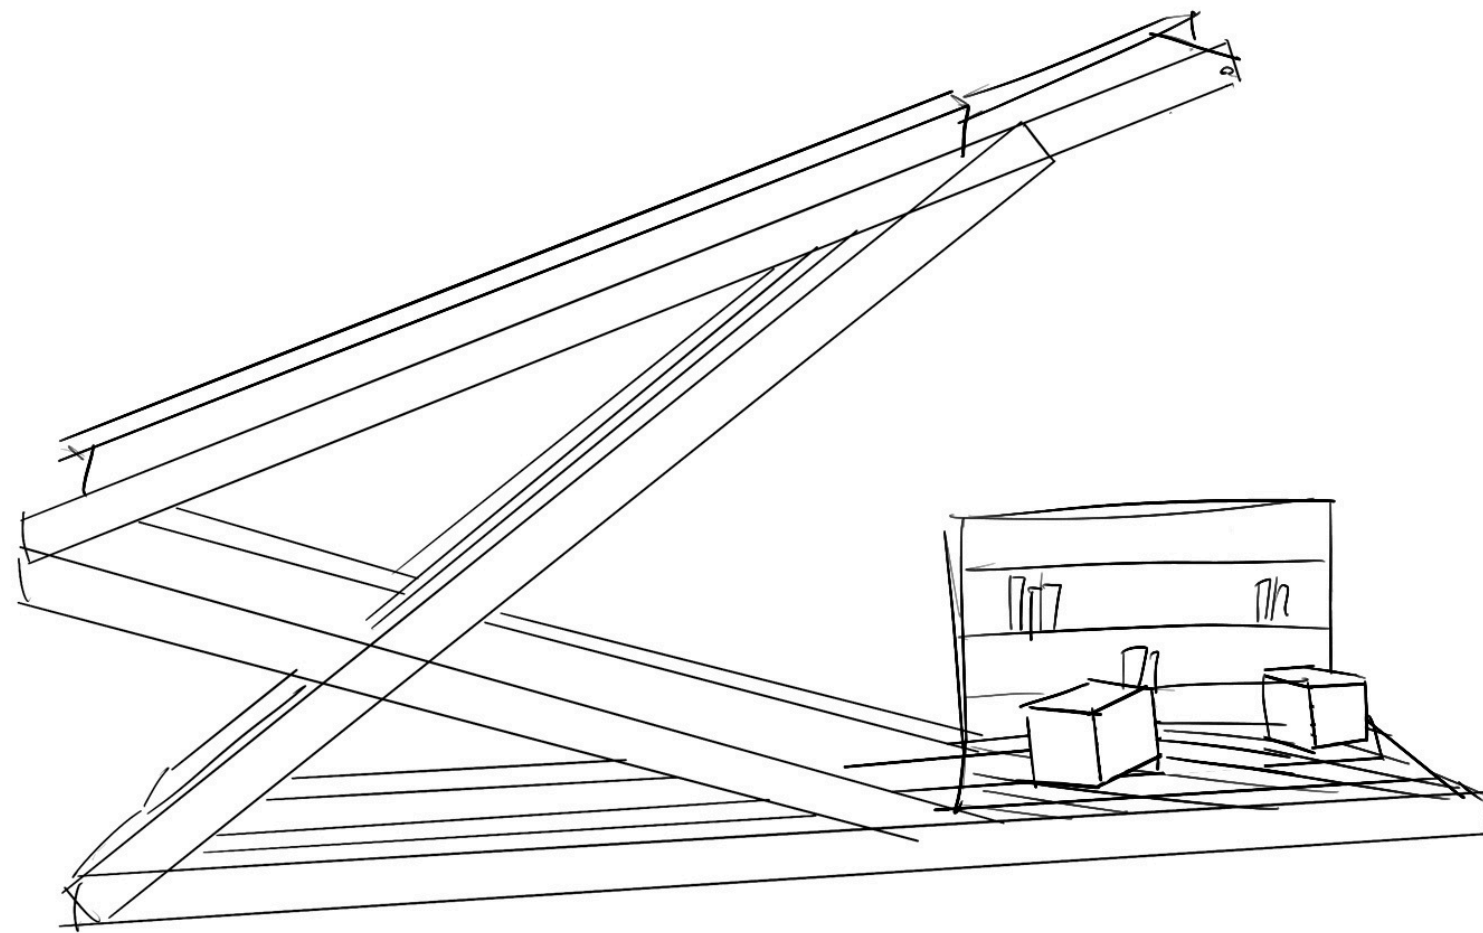

PLANS

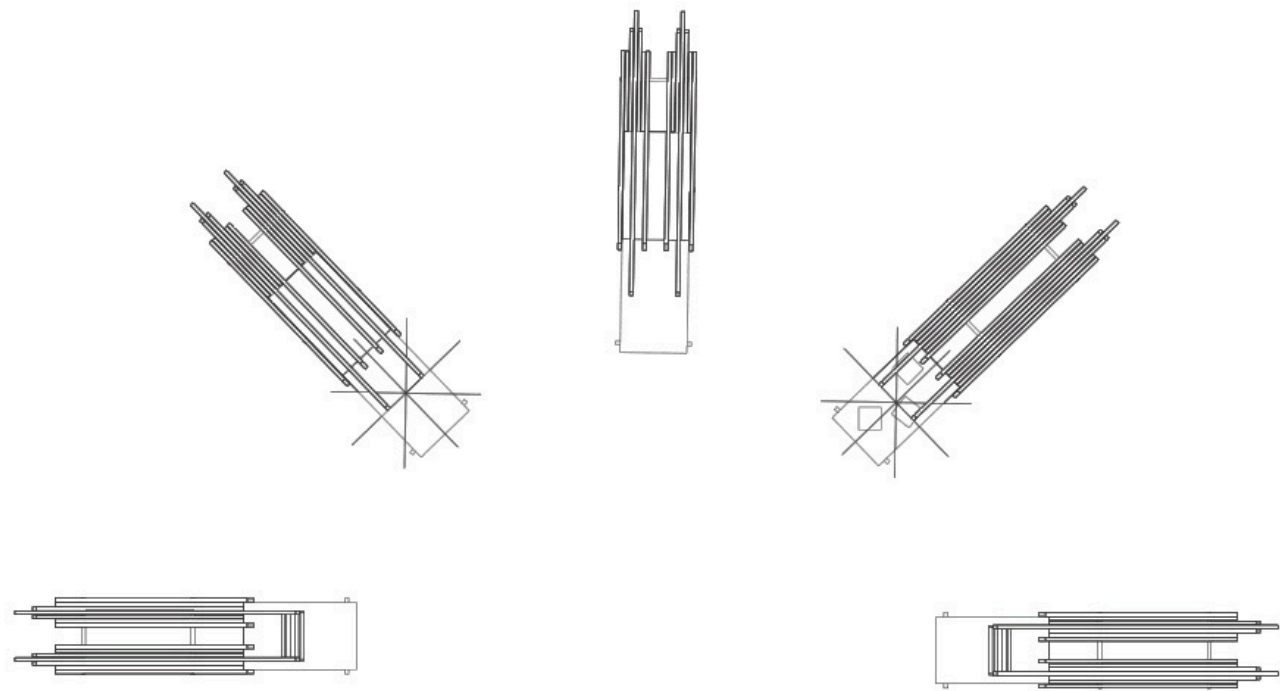


PLAN RDC 1/100

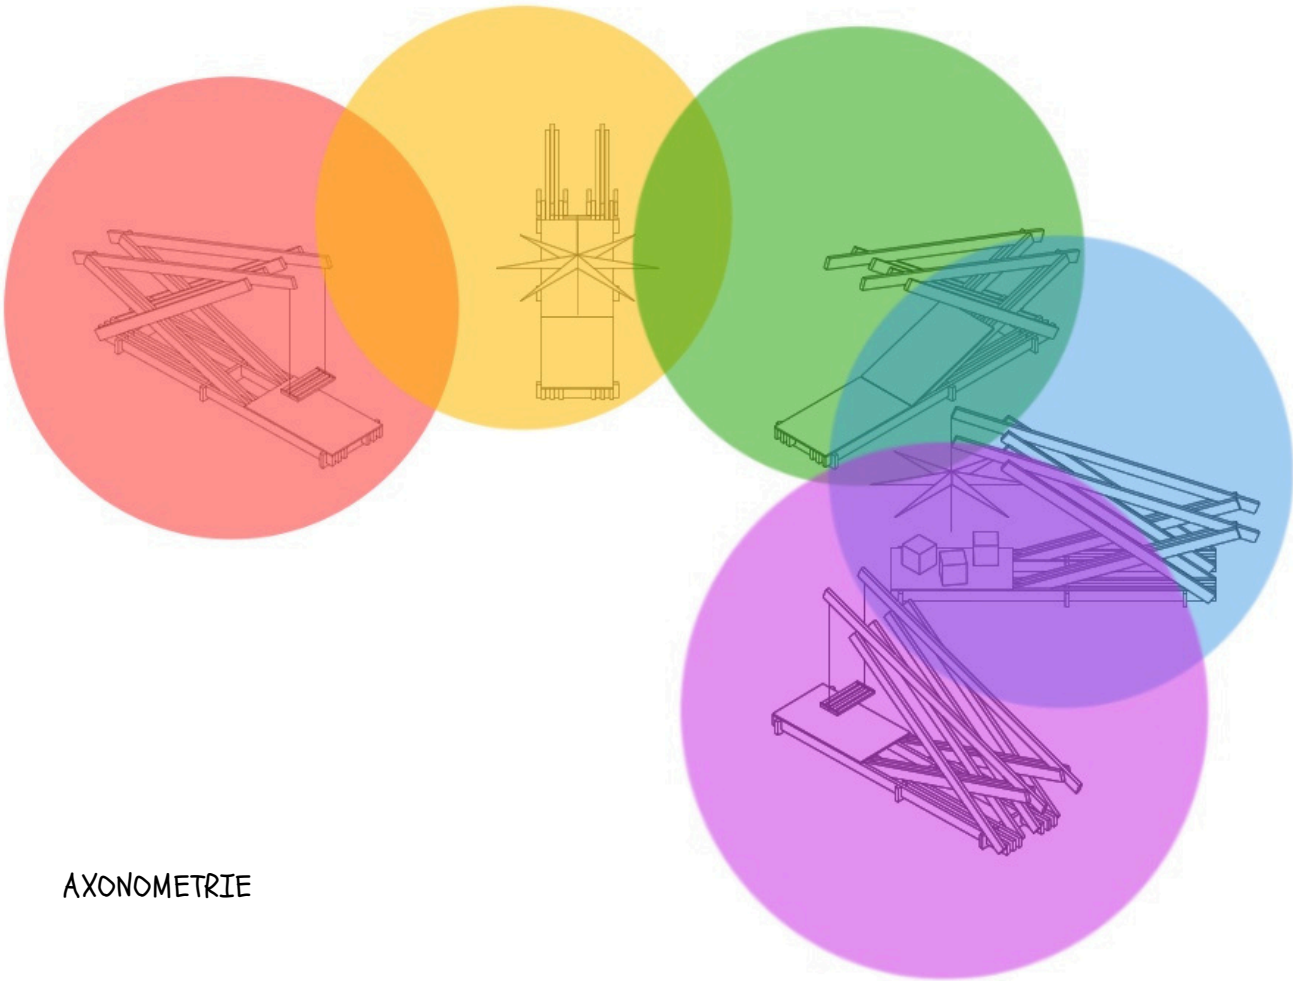

AXONOMETRIE





ELEVATION 1/100

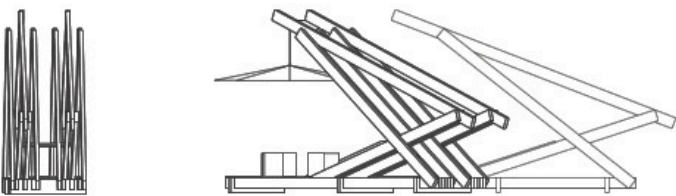

ELEVATION GAUCHE 1/100

DETAILS

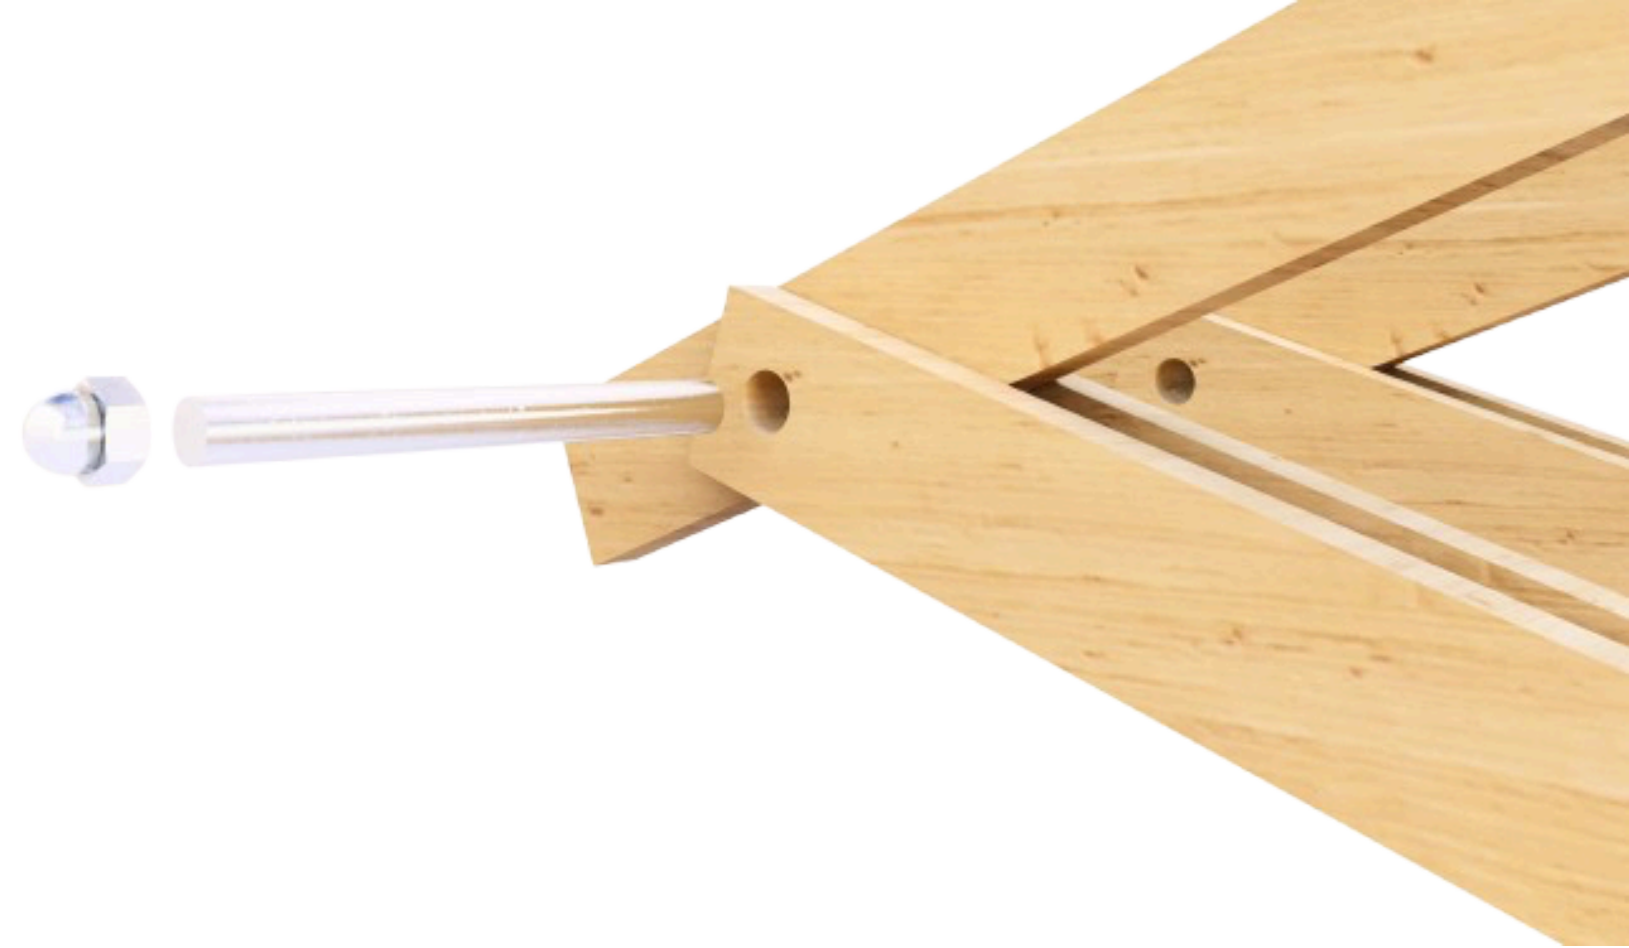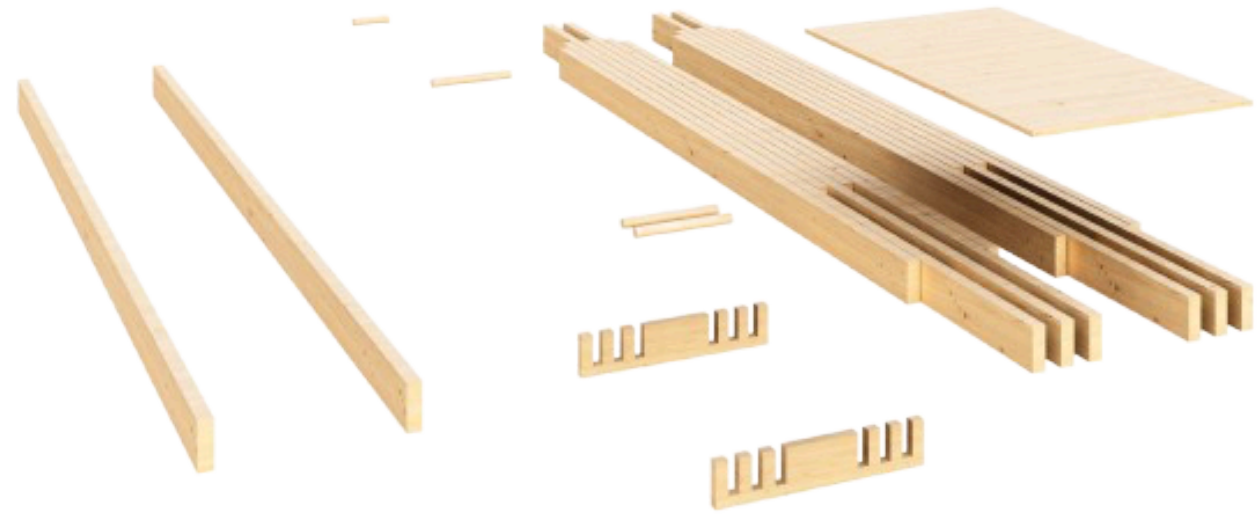

démontage



transport



BUDGET



bastaing 4M
15 x 5 18€90



Panneau OSB 18mm
2m x 1m25 28€80



Axe de bras oscillant
m10 x 150mm 8€50



Corde jute torsadé
10m 9€90

total :

$$\text{Bastaing 4M } 18€90 \times 80 = 1512€$$

$$\text{Axe de bras oscillant } 8€50 \times 40 = 340€$$

$$\text{Corde de jute torsadé } 9€90 \times 2 = 19.8€$$

$$\text{Panneau OSB } 28€80 \times 7 = 201.6€$$

2073.4€







